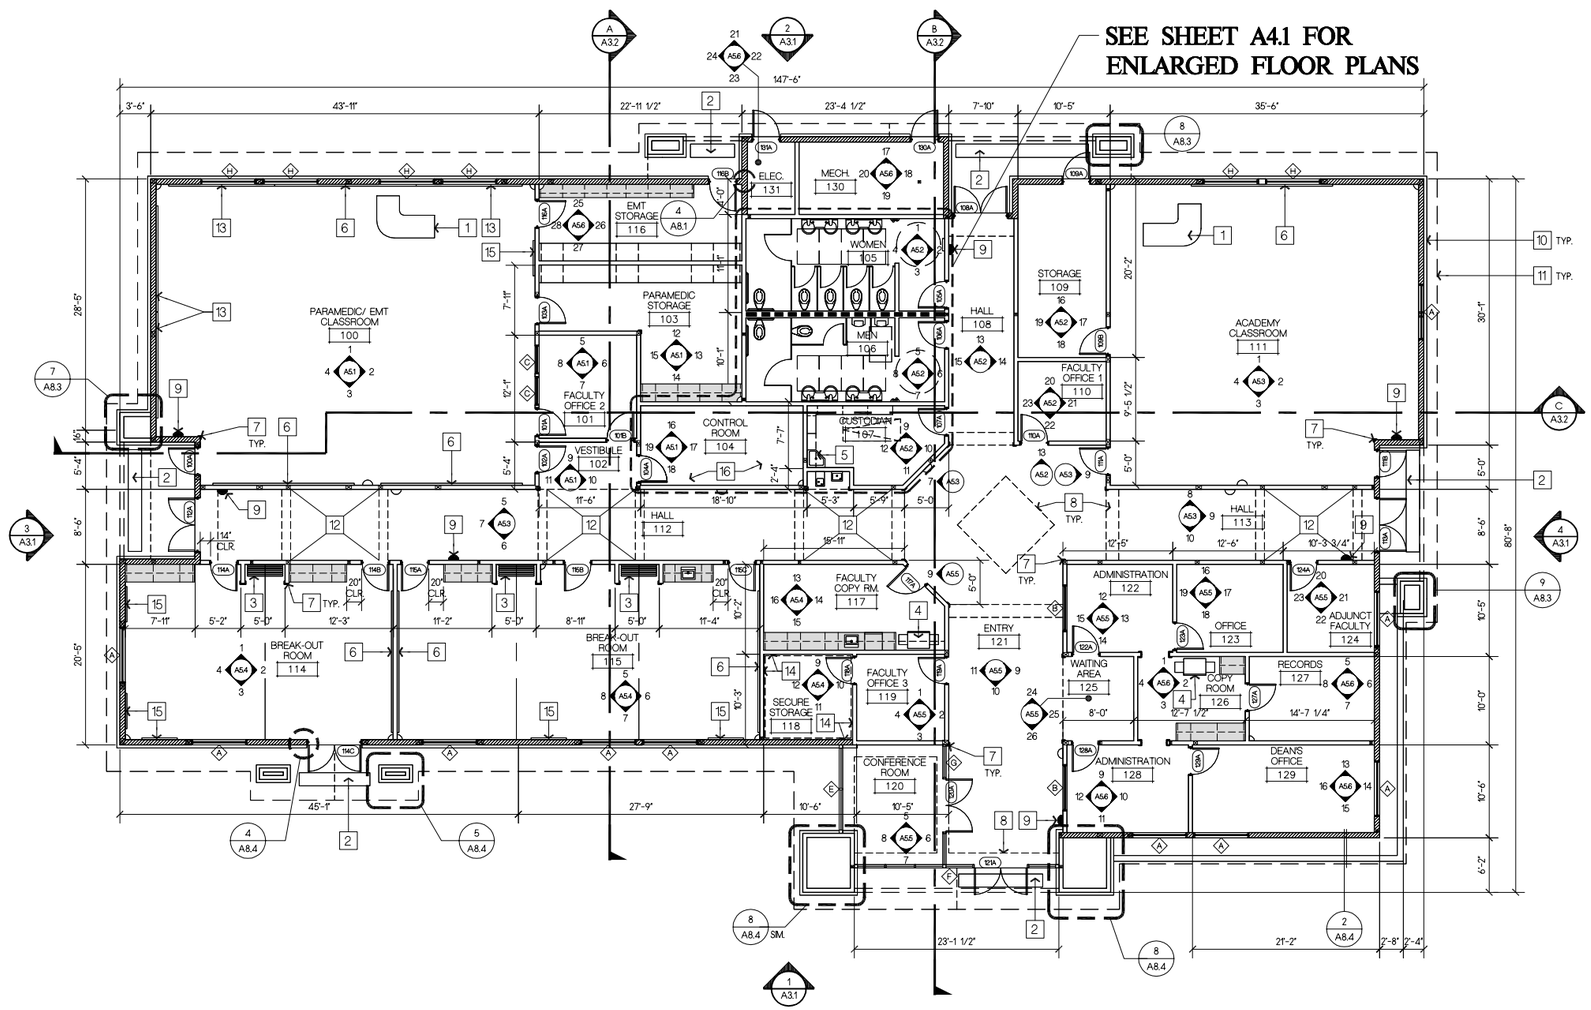

FLOOR PLAN

SCALE: 1/8" = 1'-0"

KEYNOTES

1. SMART PODIUM
2. GRATE (6 / A8.4)
3. OPERABLE WALL (10 / A8.1)
4. COPY MACHINE (OFOI)
5. MOP SINK
6. 16'-0" x 4'-0" MARKERBOARD (2 / A9.2)
7. CORNER GUARD (10 / A9.2)
8. LINE OF SOFFIT ABOVE
9. FIRE EXTINGUISHER & CABINET (4 / A9.2)
10. LINE OF STONE VENEER (1 / A8.4)
11. LINE OF OVERHANG ABOVE
12. LINE OF CLERESTORY ABOVE - SEE SHEET A5.5 FOR INTERIOR ELEVATIONS OF CLERESTORY WELL
13. 12'-0" x 4'-0" MARKERBOARD (2 / A9.2)
14. GYPSUM BOARD OVER 1/2" PLYWOOD SHEATHING
15. 4'-0" x 4'-0" MARKERBOARD (2 / A9.2)
16. FURNISH & INSTALL 1/2" PLYWOOD SHEATHING OVER GYPSUM BOARD OVER ALL WALLS AT THIS ROOM

LEGEND

- 2 x 6 STUD WALL
- 2 x 6 STUD WALL W/ PLYWOOD SHEATHING
- 2 x 8 STUD WALL
- 2 x 10 STUD WALL
- SEMI RECESSED FIRE EXTINGUISHER CABINET & FIRE EXTINGUISHER LOCATION
- DOOR (100A)
- WINDOW (A)
- URINAL
- SINK
- TOILET
- WALL HUNG LAVATORY
- FLOOR SINK
- CABINET & COUNTER (DASHED LINE INDICATED CABINET ABOVE)
- SINK IN COUNTER
- FULL HEIGHT CASEWORK
- DISPLACEMENT SUPPLY REGISTER

APPROVALS

IDENTIFICATION STAMP
DIV. OF THE STATE ARCHITECT
OFFICE OF REGULATION SERVICES
FILE No. -
APPL -
AC._____ FLS._____ SS._____
DATE _____

Copyright © 2008
All ideas, designs, arrangements and plans indicated or represented by this drawing are owned by, and the property of, NICHOLS, MELBURG and ROSSETTO and were created, evolved and developed for use on, and in conjunction with, the specified project. None of such ideas, designs, arrangements or plans shall be used by, or disclosed to any person, firm or corporation for any purpose whatsoever without the written permission of NICHOLS, MELBURG and ROSSETTO.

NICHOLS MELBURG & ROSSETTO
ARCHITECTS + ENGINEERS
300 KNOLLCREST DRIVE
REDDING, CA. 96002
(530) 222-3300 (530) 222-3538 FAX
http://www.nmrdesign.com

CONSULTANTS

LICENSE STAMPS

LICENSED ARCHITECT KAREN K. CORSEY C 10836 REG. 11/30/09 STATE OF CALIFORNIA

PROJECT NAME
EMERGENCY SERVICES TRAINING CTR.
COLLEGE OF THE SISKIYOUS
WEED, CALIFORNIA

SHEET TITLE
FLOOR PLAN

DRAWING STATUS
CONSTRUCTION DOCUMENTS
DSA SUBMITTAL

REVISIONS

Sym.	Description	By	Date

Drawn By	CLH/WGK/KC
Checked By	KC
Date Drawn	12.19.07
Scale	AS NOTED
Job No.	07-2376

SHEET No.
A2.1

Login Name: Karen C
Plot Date: January 16, 2008 - 1:45 pm
File Name: W:\Projects\07-2376 COS Emergency Svcs Training Ctr\Drawings\Sheets\ESTC_A2.1.dwg
XREFS: x-ESTC_dft ; x-ESTC_dss_stamp ; x-ESTC_columns ; x-ESTC_tb