JOBSITE SIGNAGE POSTED AT ENTRANCE

SAFETY STARTS HERE

MODERN

ALL WORKERS, VISITORS, AND DELIVERY PERSONEL TO WEAR ALL PPE AS REQUIRED BY CAL OSHA

NO UNAUTHORIZED ACCESS

ATTENTION

ALL VENDORS, SUPPLIERS, AMAZON, USPS, FED EX, UPS, ALL DELIVERY DRIVERS:

Please check in at the Modern Building Construction office before unloading any material or deliveries.

If you have questions please contact: Shawn Forrest - (530) 966-7392

MODERN Building, Inc. College of the Siskiyous

ATTENTION

ALL VENDORS, SUPPLIERS, AMAZON, USPS, FED EX, UPS, ALL DELIVERY DRIVERS:

Check in at Construction Office prior to unloading of any deliveries.

MODERN Building, Inc. College of the Siskiyous

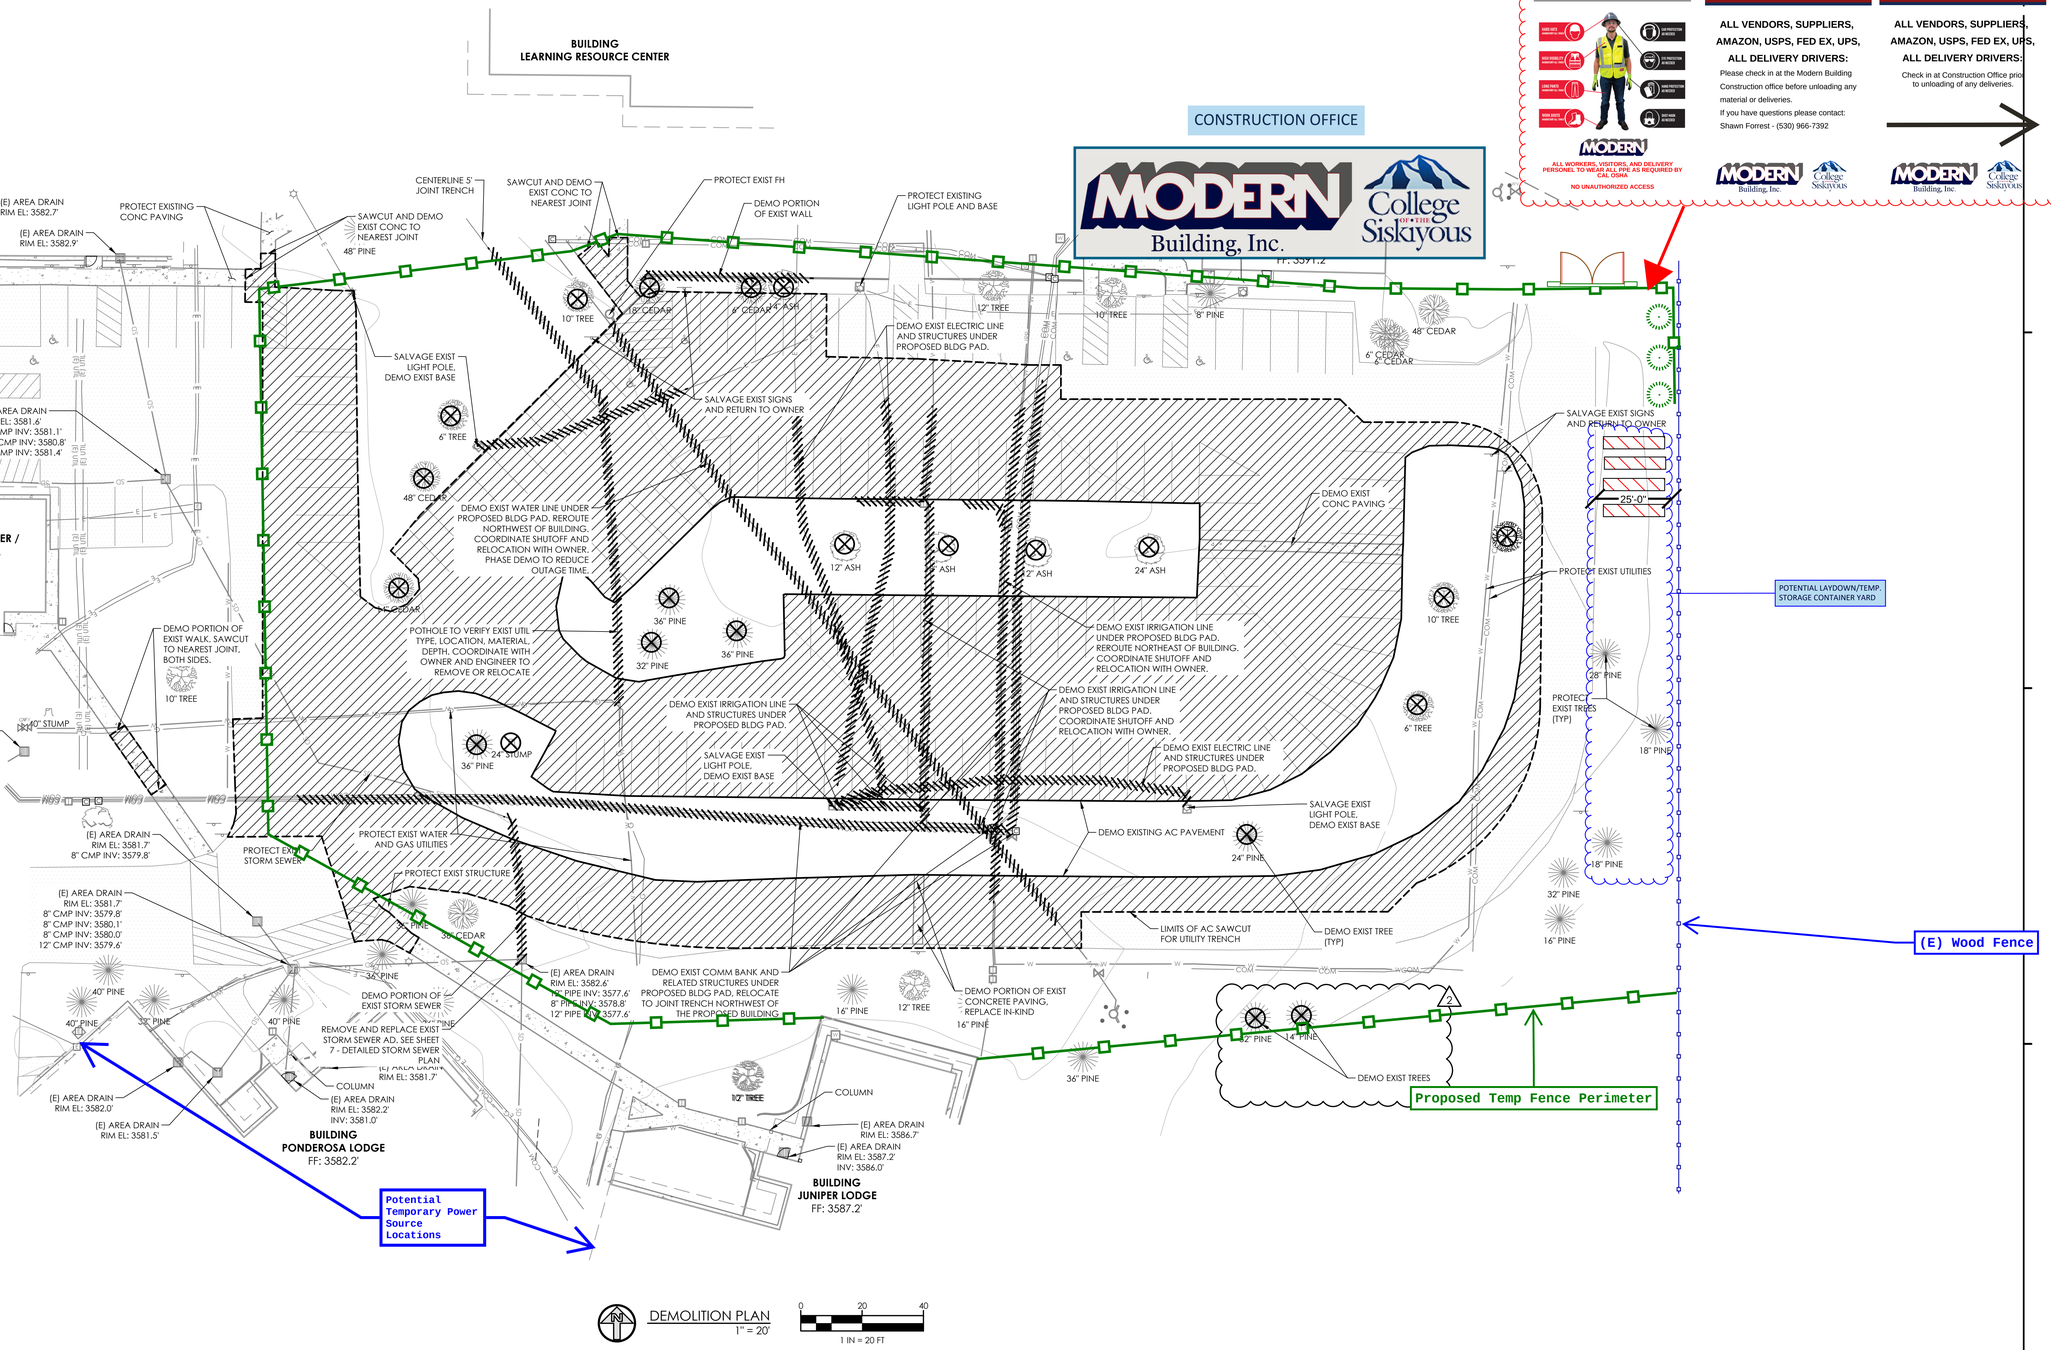

DEMOLITION PLAN
1" = 20'

0 20 40
1 IN = 20 FT

DSA STAMP

HPI architecture

www.hpiarchitecture.com
115 22nd street
Newport Beach, CA
92663
o: 949.675.6442

SEAL

REGISTERED PROFESSIONAL ENGINEER SHAWN D. HARRIS No. 97954 CIVIL STATE OF CALIFORNIA
10/17/25

CONSULTANTS

PACE ENGINEERING

PROJECT TITLE

COLLEGE OF THE SISKIYOUS

800 COLLEGE AVE.
WEED, CA 96094

College of the Siskiyous

ISSUED		
#	DATE	DESCRIPTION
1	07/21/25	DSA BACK CHECK SUBMITTAL
2	10/22/25	ADDENDUM 4

PROJECT IDENTIFICATION

THE DRAWINGS IN THE SHEET INDEX WERE ORIGINALLY CREATED IN AUTODESK REVIT V. 2018 UNLESS OTHERWISE NOTED.

THE ORIGINAL SIZE OF THIS SHEET IS 30" X 42".

THESE DRAWINGS AND SPECIFICATIONS ARE THE PROPERTY AND COPYRIGHT OF THE ARCHITECT AND SHALL NOT BE USED ON ANY OTHER PROJECT OR LOCATIONS EXCEPT AS DESCRIBED ON THE DRAWINGS, WITHOUT WRITTEN AGREEMENT WITH THE ARCHITECT.

© HPI ARCHITECTURE 2022

SHEET TITLE

DEMOLITION PLAN

SHEET NUMBER

C-101

Plot Date: October 16, 2025 - 5:08 pm - Login Name: dpenner
File Name: M:\land projects\335401 - college of the siskiyous district\03 CADVIS\ CD\CODS Dwrs - Civil - Demo\dwg Layout\ DEMO - HPI 30X42 (2)